A0 - Do not scale

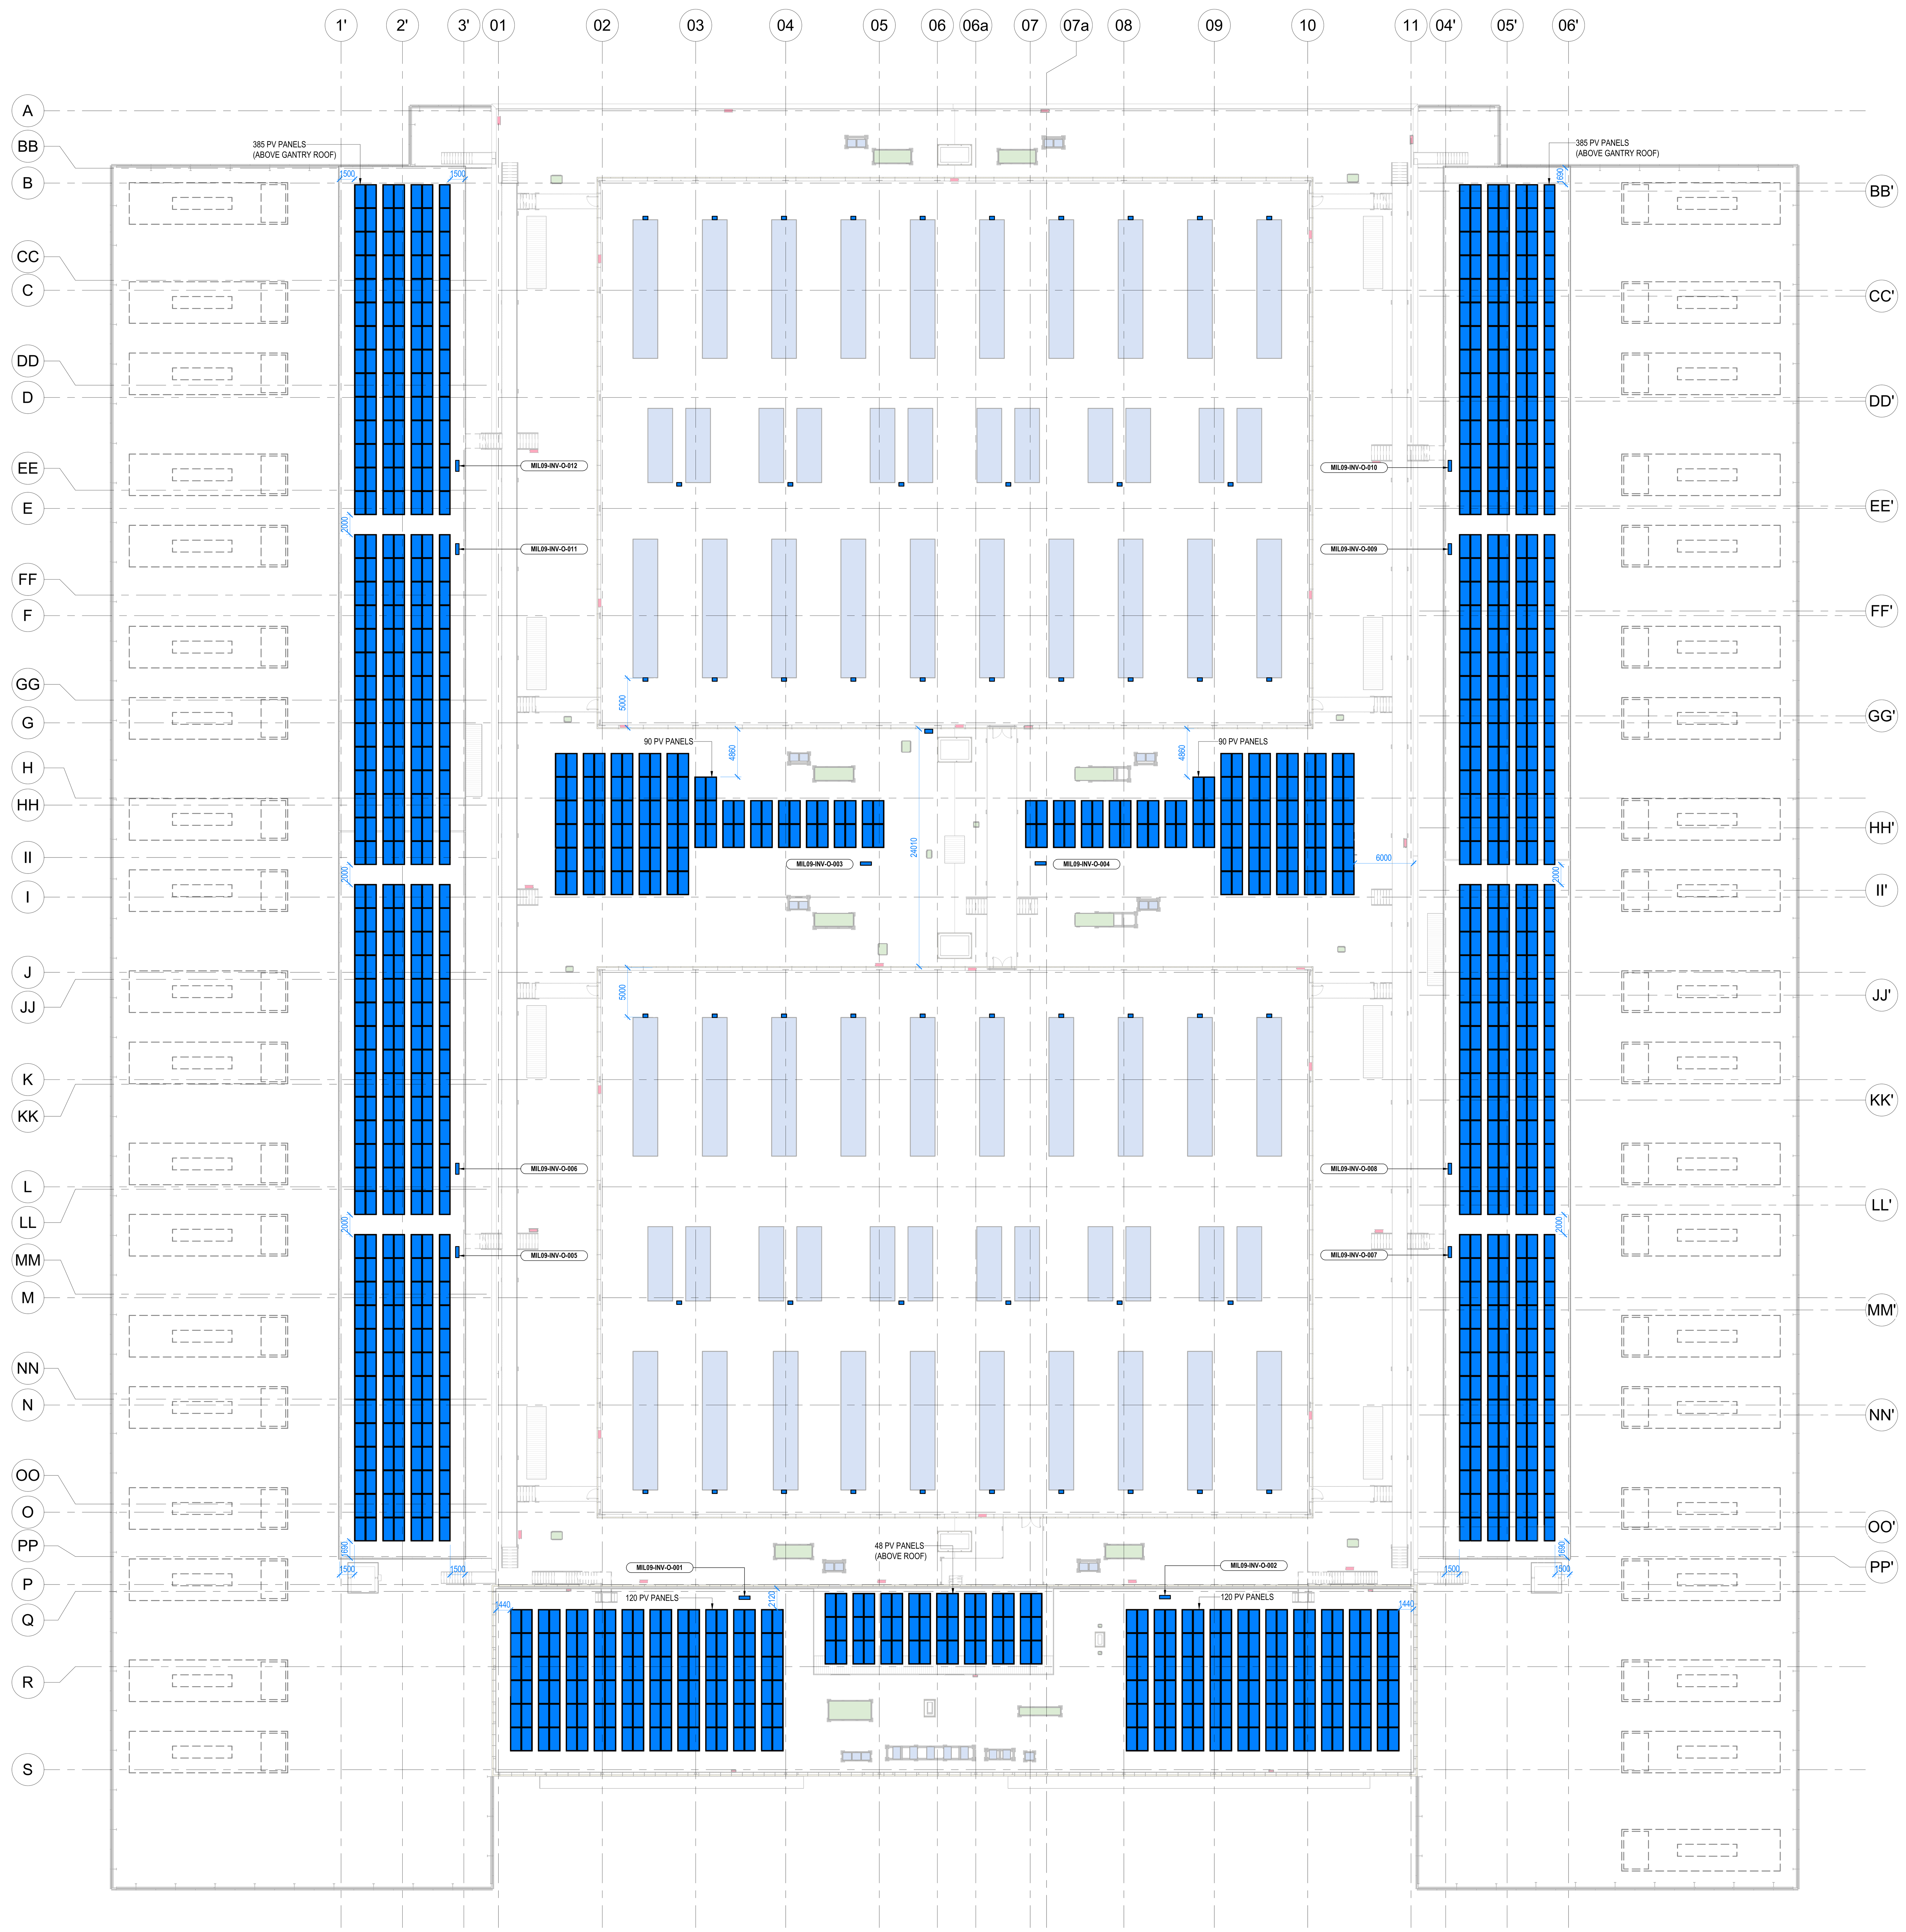

General Notes

1. This drawing has been checked in accordance with Black & White Engineering (B&W) QA checking procedures.
2. Do not scale from this drawing. All dimensions indicated are in millimeters unless otherwise stated. Validate all measurements on site.
3. All plant and equipment dimensions are typical. The Contractor should show actual, approved plant and equipment sizes.
4. This drawing is to be read in conjunction with all relevant B&W MEP specifications, schedules and standard key to symbols sheet.
5. Any discrepancies between the drawings and other documents should be brought to the attention of the engineer.
6. This drawing is not an installation drawing. It is the Contractors responsibility to make final coordinated installation shop drawings.
7. Final ceiling coordination subject to interior design package.
8. Contractor to coordinate final distribution routes with available sleeves and openings in beams / structure.
9. The contents of this drawing shall be read in conjunction with the current revisions of other relevant Architectural, Structural, Mechanical and Electrical drawings and all relevant sections of the specifications.

4000 0 4000 8000 12000 16000
SCALE: 1:400

Key Plan

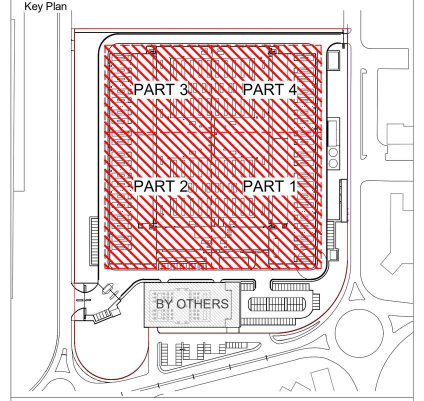

Legends:

EES01 Photovoltaic Panels

EES02 Inverters

Autodesk Docs://P10508_STA MIL09/MIL09-BWE-DC-ZZ-M3-E-00001.rvt 12/03/2026 9:26:42 pm © Black & White Engineering A0v_Frame_Rev 00

Firmato digitalmente da:
ROBERTO CEREDA
Data: 30/03/2026 10:47:23

Rev	Details	By / Chkd / App	Date
P03	STAGE 4 - 100% ISSUE	EA / JM / JS	13/03/2026
P03.01	STAGE 4 - 60% ISSUE	EA / MV / FE	29/01/2026
P02	STAGE 3 - 100% ISSUE	DC / MV / FE	25/04/2025
P01	STAGE 2	OSV / YE / MS	29/11/2024

Drawing Development

This drawing has been developed from the following Design Information:

Architectural:
MIL09-L22-DC-XX-M3-A-00001.rvt
Received: 07/03/26
MIL09-L22-SW-XX-M3-A-00001
Received: 28/02/26

Structural:
MIL09-SPS-DC-XX-M3-S-00001.rvt
Received: 07/03/26

Civil:
MIL09-L22-SW-XX-M3-C-10001.rvt
Received: 07/03/26
MIL09-L22-SW-XX-M3-E-00001.rvt
Received: 07/03/26
MIL09-L22-SW-XX-M3-M-00001.rvt
Received: 07/03/26

MEP:
MIL09-BWE-DC-ZZ-M3-E-000001.rvt

Residual Risk Register

Item: No Residual Risk Identified.

In addition to the hazards / risks normally associated with the types of work detailed on this drawing note the following:

1. CONSTRUCTION
   Local Building Regulations shall be complied with in respect to inspection and commissioning
2. MAINTENANCE / CLEANING
   Health and **Safety** work place regulations shall be observed
3. DECOMMISSIONING / DEMOLITION
   WEEE and **ROHS** regulations shall be complied with
   N.B. It is assumed that all work will be carried out by a competent contractor working, where appropriate, to an approved method statement

Client
STACK INFRASTRUCTURE

Lead Consultant / MEP Designer
Office No. 1801
Marina Plaza
Dubai marina
PO Box 27793
Tel: +971 4 365 2228
www.bw-engineering.com

Designer / Architect / Civil
L22
L22 è una divisione di:
Lombardini22 S.p.A.
Via Lombardini 22
20143 Milano, Italia
T +39 02 36 59 62 00
F +39 02 83 20 13 97
info@l22.it
www.l22.it

Structural
SPS Studio Progetti Strutturali
Ing. Antonio Condello
Ing. Arturo Donadio
S.P.S. S.r.l.
www.spssrl-mi.it
Via M. Gioia, 64 - 20125 Milano, Italia
segreteria@spssrl-mi.it T. 02/6694887

Project Title
MIL09

Drawing Title
Photovoltaic Panel Layout
Roof Level
Overview

Project Status
STAGE 4

Discipline	Status Code
ELECTRICAL	**S5**

Project Number	Scale @ A0	Revision
P10508	**1:250**	**P03**

Drawing Number
MIL09-BWE-DC-RF-DR-E-60202